INIT	APPROVALS	DATE
JH	A. SALINAS	4/26/12

TITLE: BISON TIRES, LLC
Architectural Rendering
Side View of Store

SIZE	DWG NO.	REV
B	BT-R-2	0

SCALE : NONE

SHEET 2 OF 4

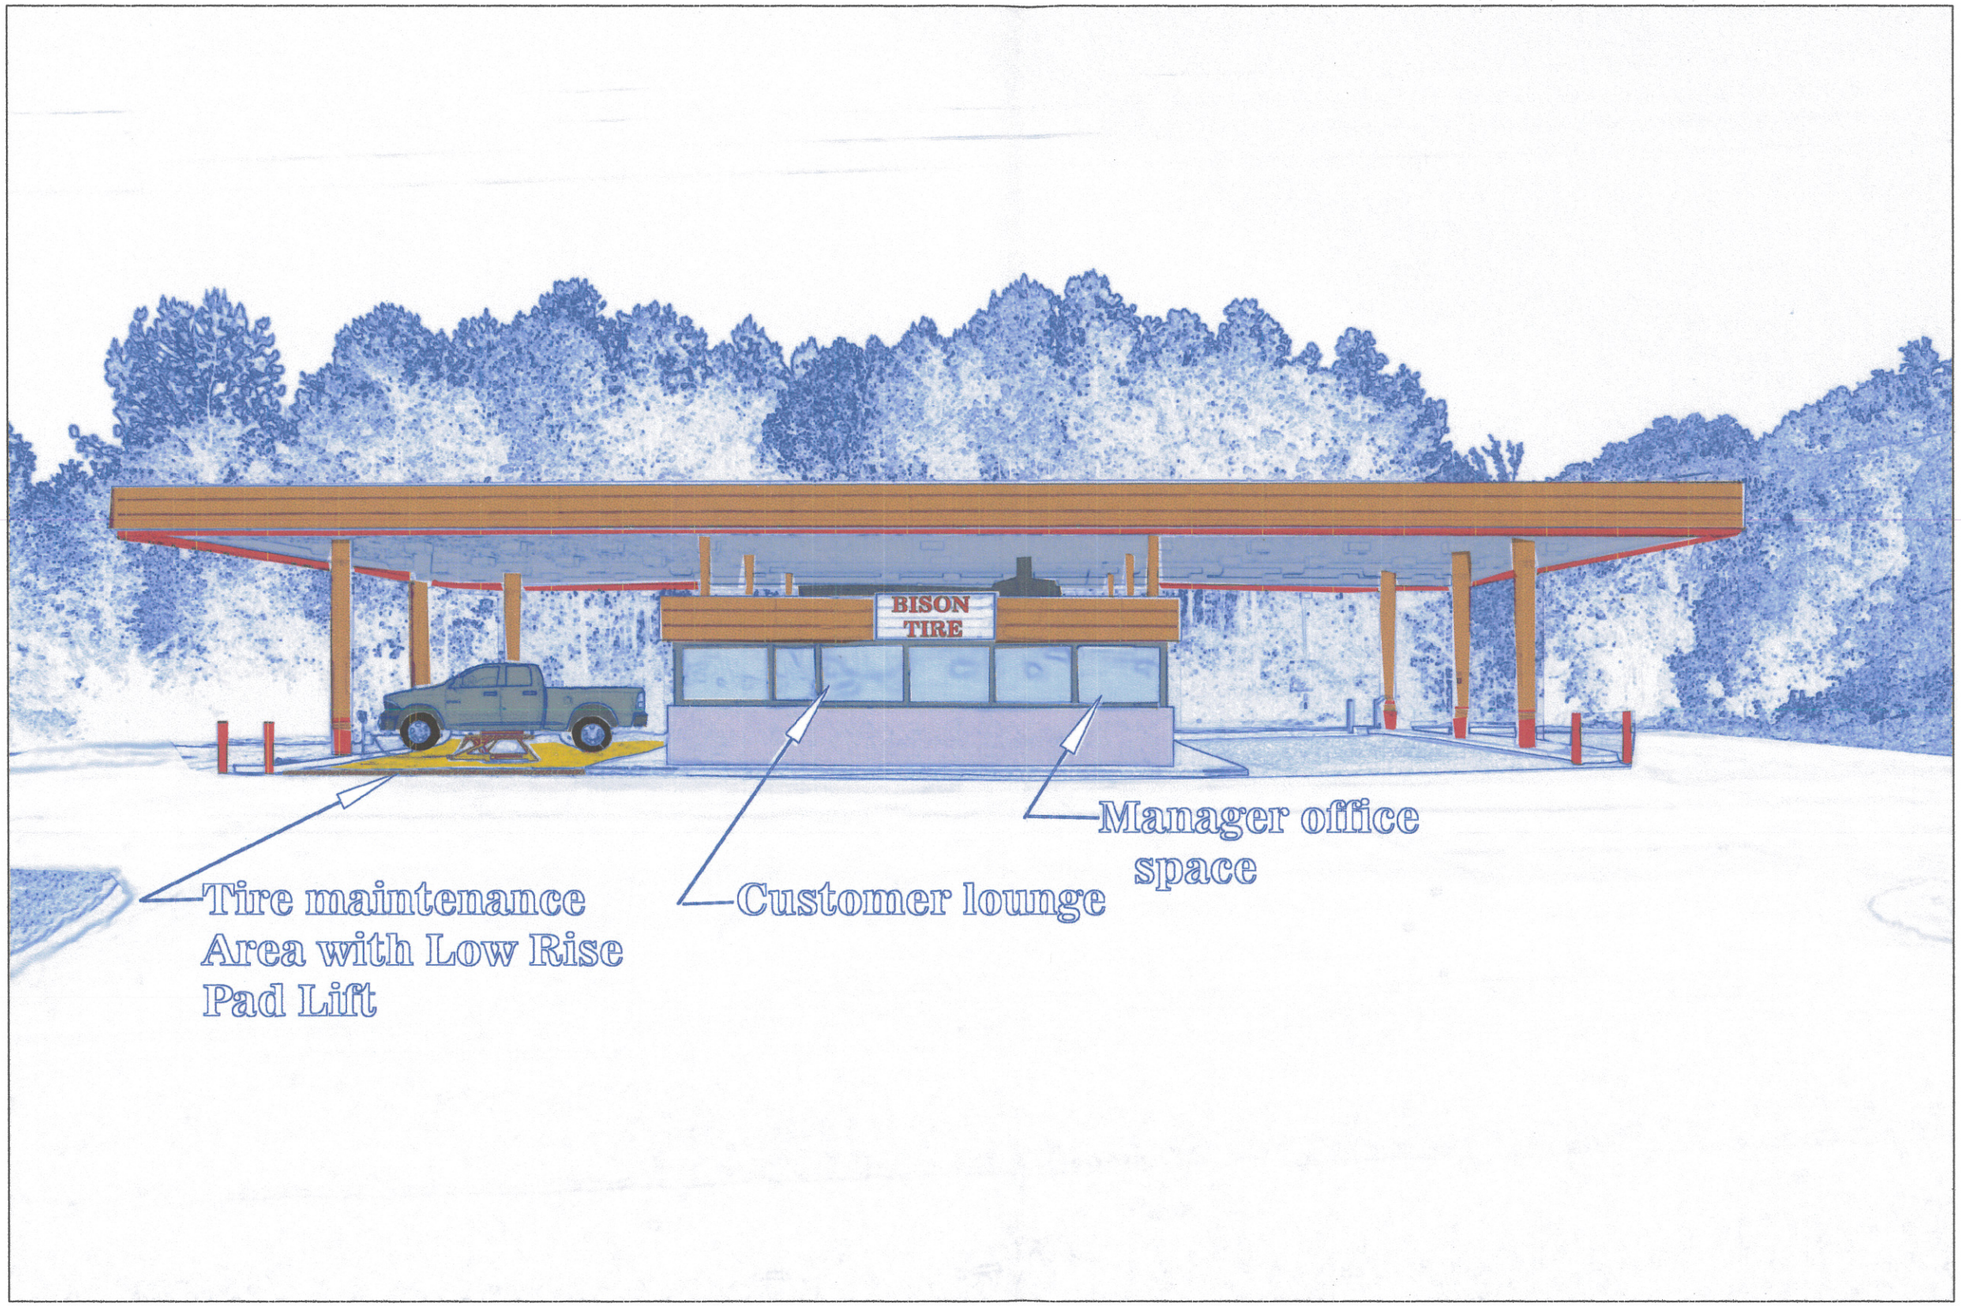

INIT	APPROVALS	DATE
JH	A. SALINAS	4/26/12

TITLE
BISON TIRES, LLC
Architectural Rendering
Front View of Store

SIZE	DWG NO.	REV
B	BT-R-1	0

SCALE : NONE

SHEET 1 OF 4

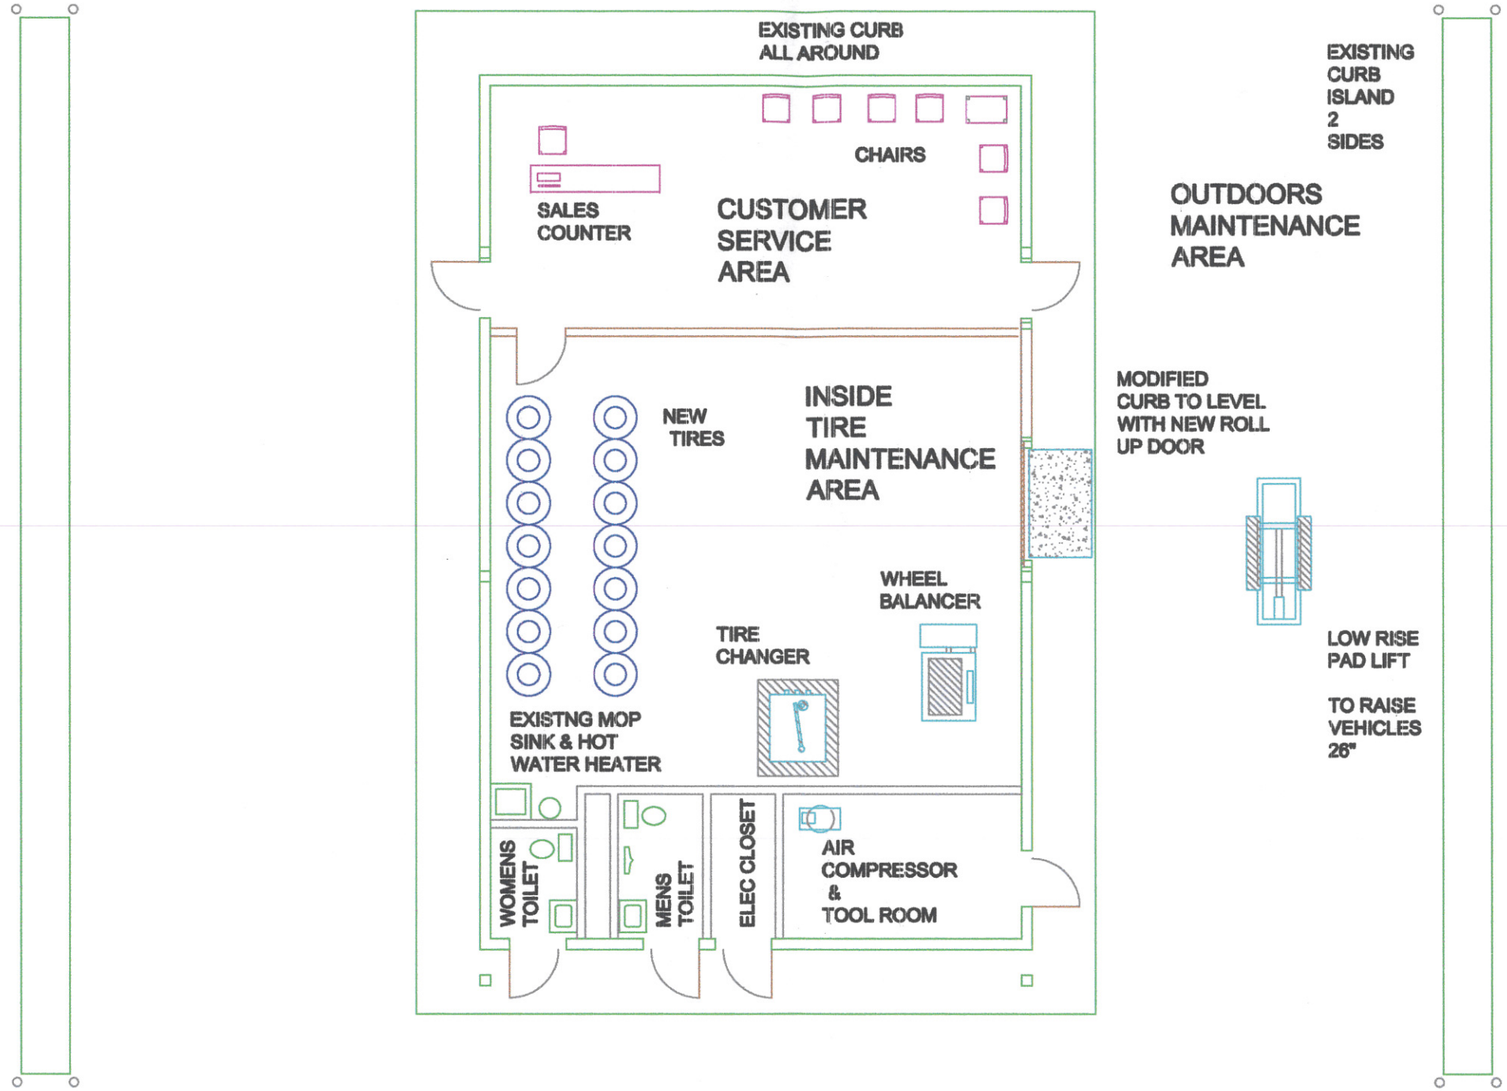

INIT	APPROVALS	DATE
JH	A. SALINAS	4/26/12

TITLE **BISON TIRES, LLC**
Interior Design Features
Plan View of Store & Working Area

SIZE	DWG NO.	REV
B	BT-L-1	0

SCALE : NONE

SHEET 3 OF 4

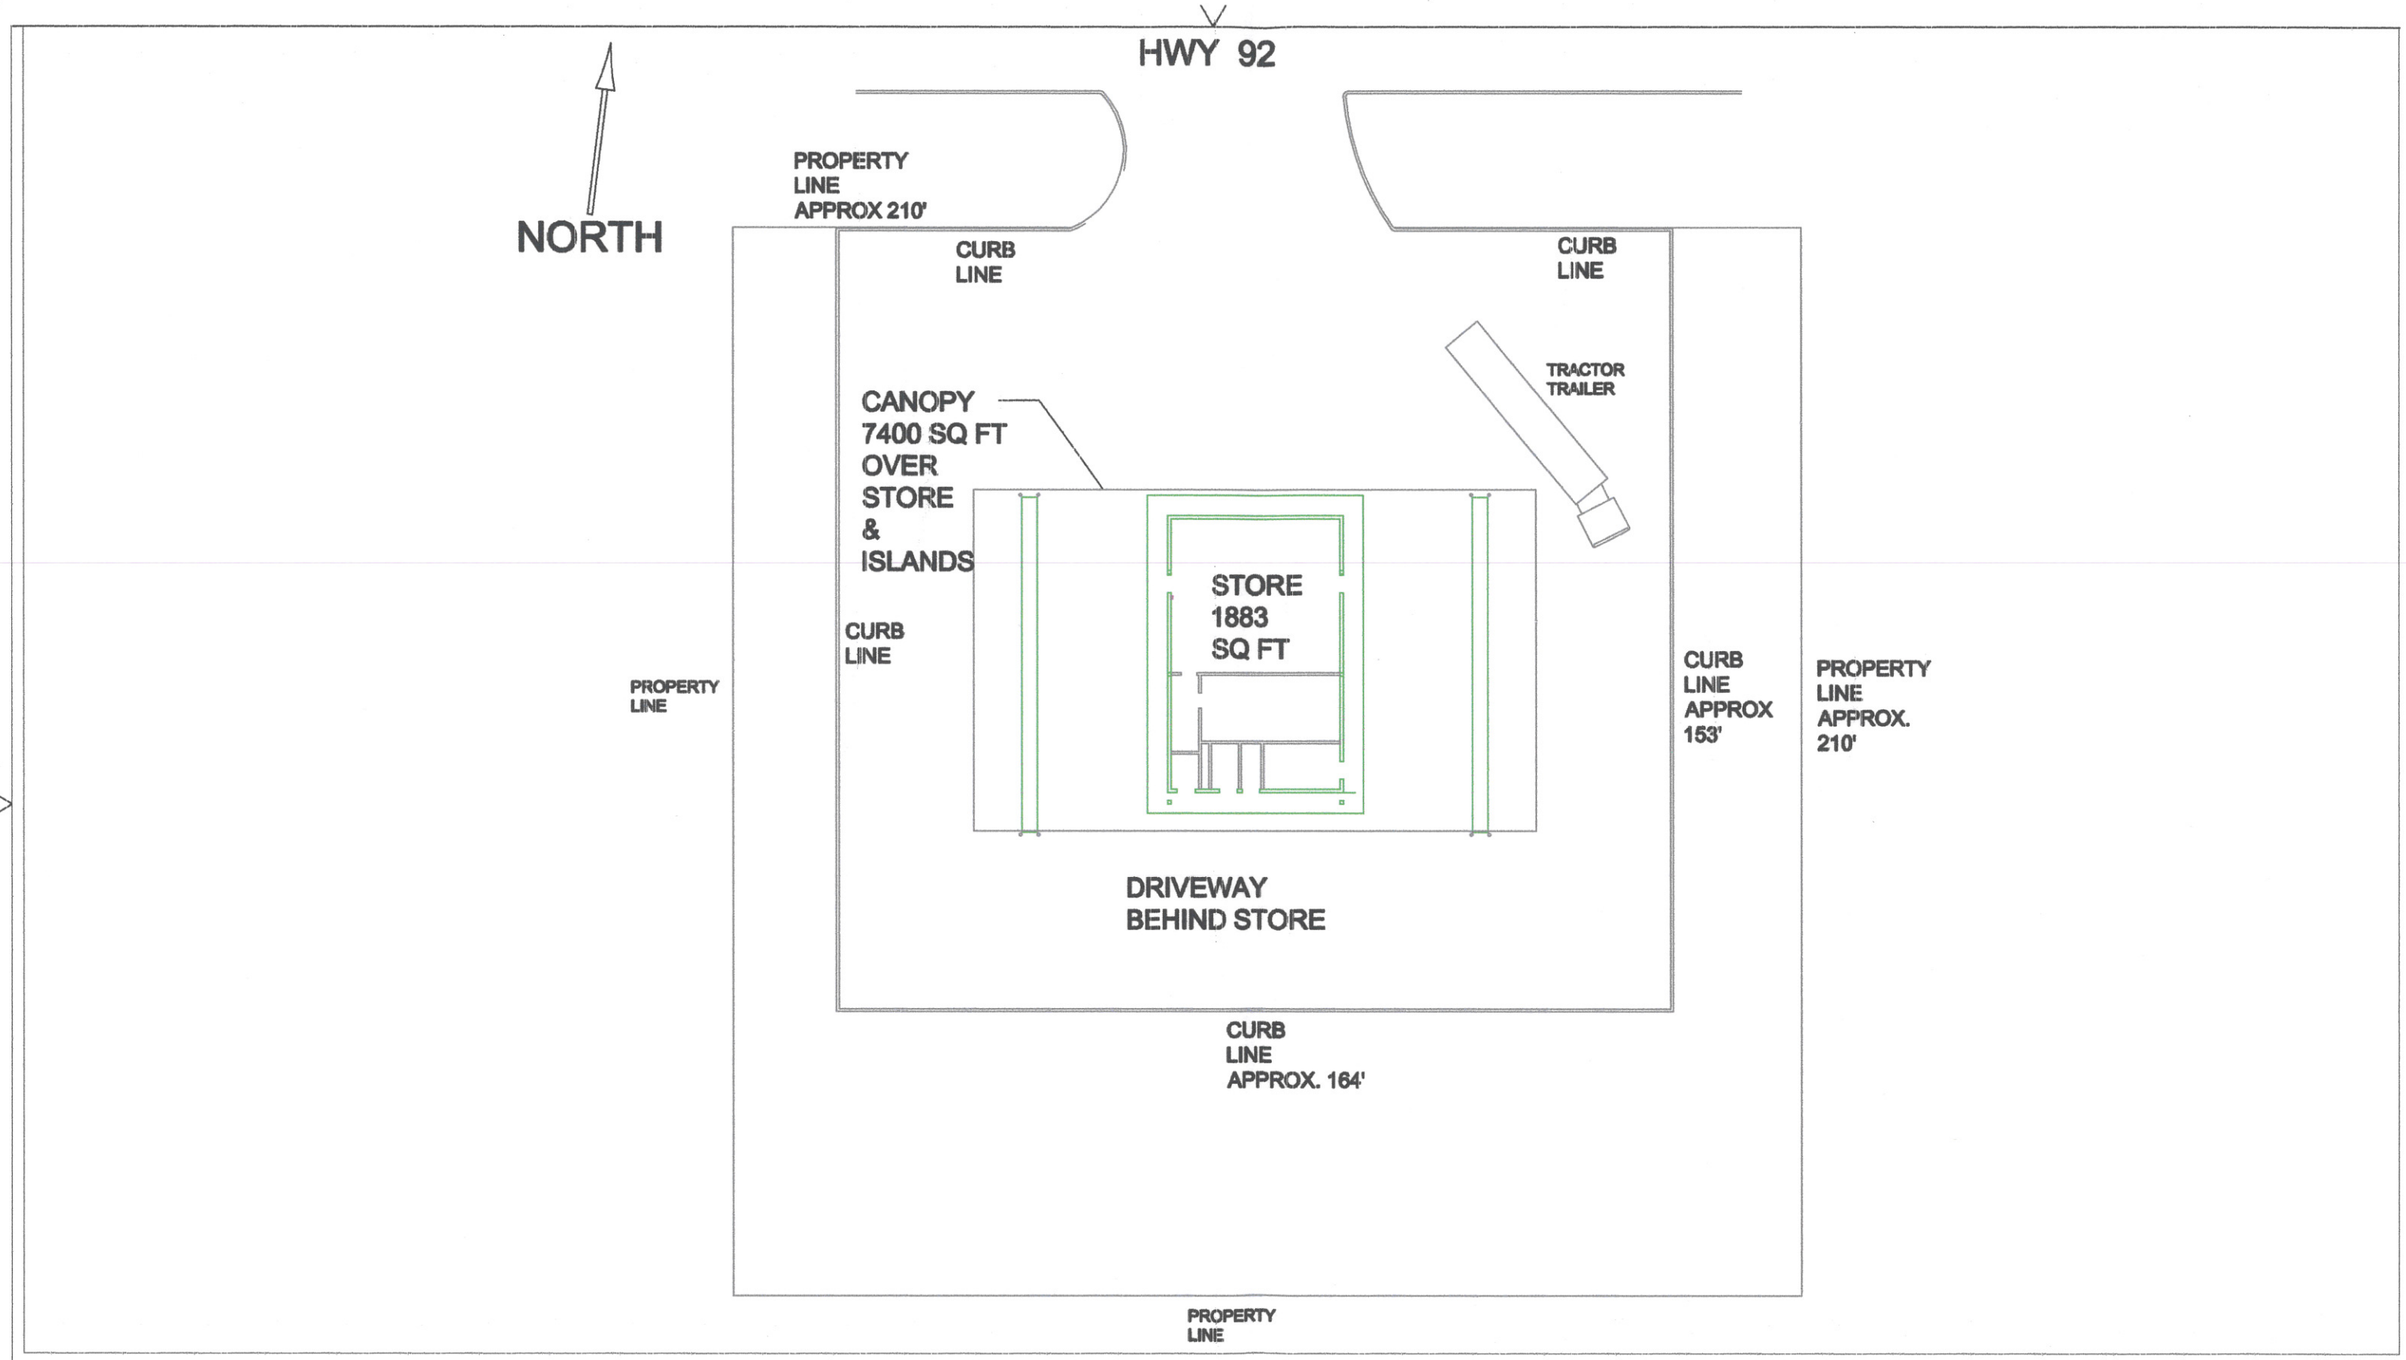

INIT	APPROVALS	DATE
JH	A. SALINAS	4/26/12

TITLE
BISON TIRES, LLC
OVERALL EXISTING SITE PLAN

SIZE	DWG NO.	REV
B	BT-L-2	0

SCALE : NONE

SHEET 4 OF 4