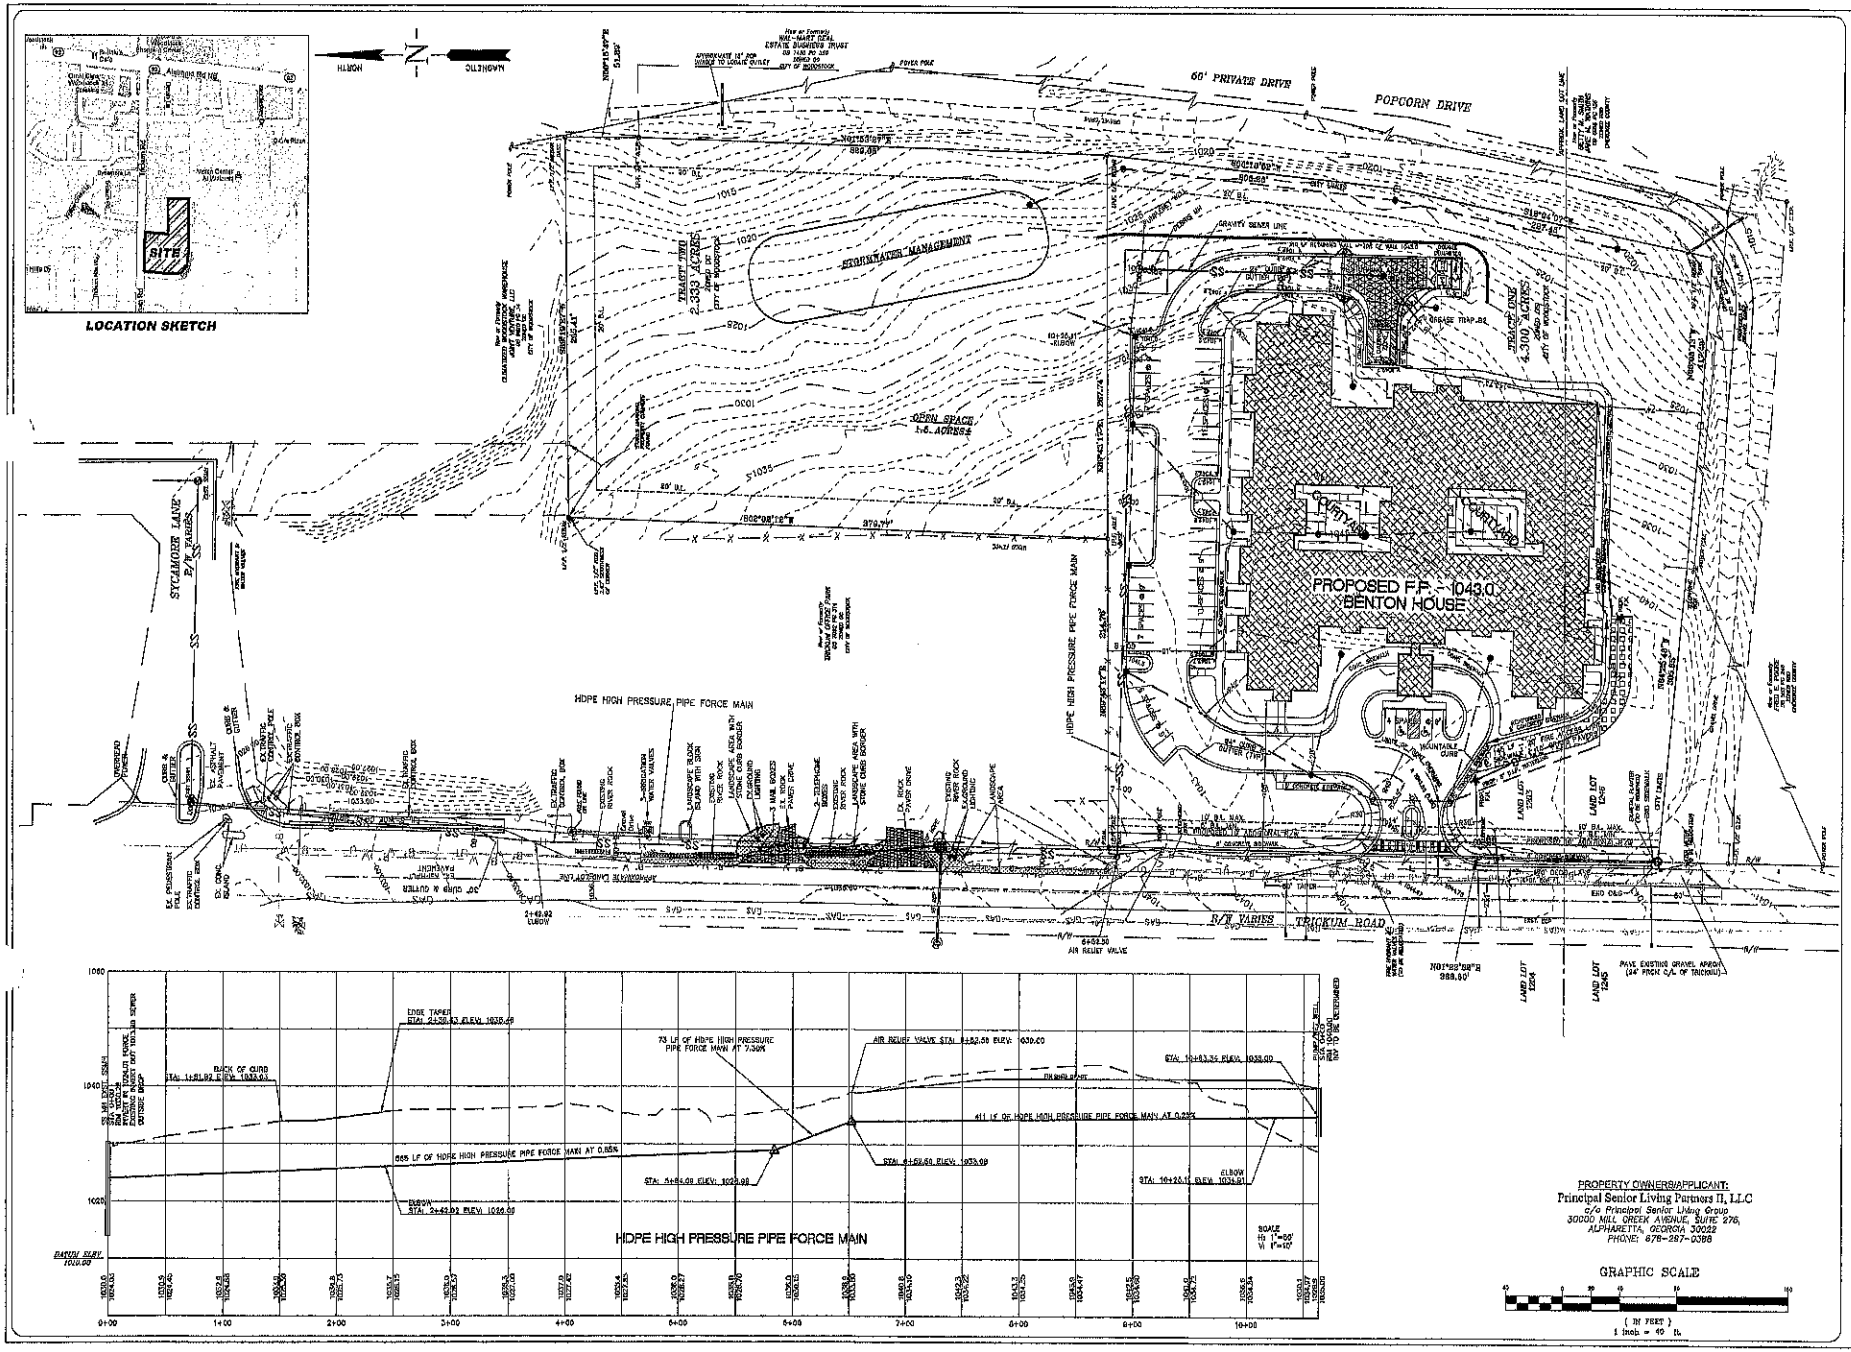
LOCATION SKETCH
SITE
NORTH
MAGNETIC
60' PRIVATE DRIVE
POPCORN DRIVE
STORMWATER MANAGEMENT
OPEN SPACE
PROPOSED F.F. = 1043.0
BENTON HOUSE
HDPE HIGH PRESSURE PIPE FORCE MAIN
SYCAMORE LANE
R/W VARIES
TRICKUM ROAD
PROPERTY OWNERS/APPLICANT:
Principal Senior Living Partners II, LLC
c/o Principal Senior Living Group
30000 MILL CREEK AVENUE, SUITE 275,
ALPHARETTA, GEORGIA 30022
PHONE: 678-297-0388
GRAPHIC SCALE
(IN FEET)
1 inch = 40 ft.
DATE: OCTOBER 9, 2012
NO. DATE REVISION DESCRIPTION
DRAWN BY: ATP
CHECKED BY: GM
JOB NO.: 12-448
SCALE: 1" = 40'
CONCEPTUAL PLAN
BENTON HOUSE
A NEW SENIOR LIVING FACILITY
LAND LOTS 1203 & 1246
15TH DISTRICT 2ND SECTION
CITY OF WOODSTOCK
CHEROKEE COUNTY GEORGIA
PREPARED BY
VANSANT - CAMPBELL
IN JOINT VENTURE WITH
Singleton Land Surveying
Company, Inc.
LAND SURVEYORS LAND PLANNERS
CONCEPT