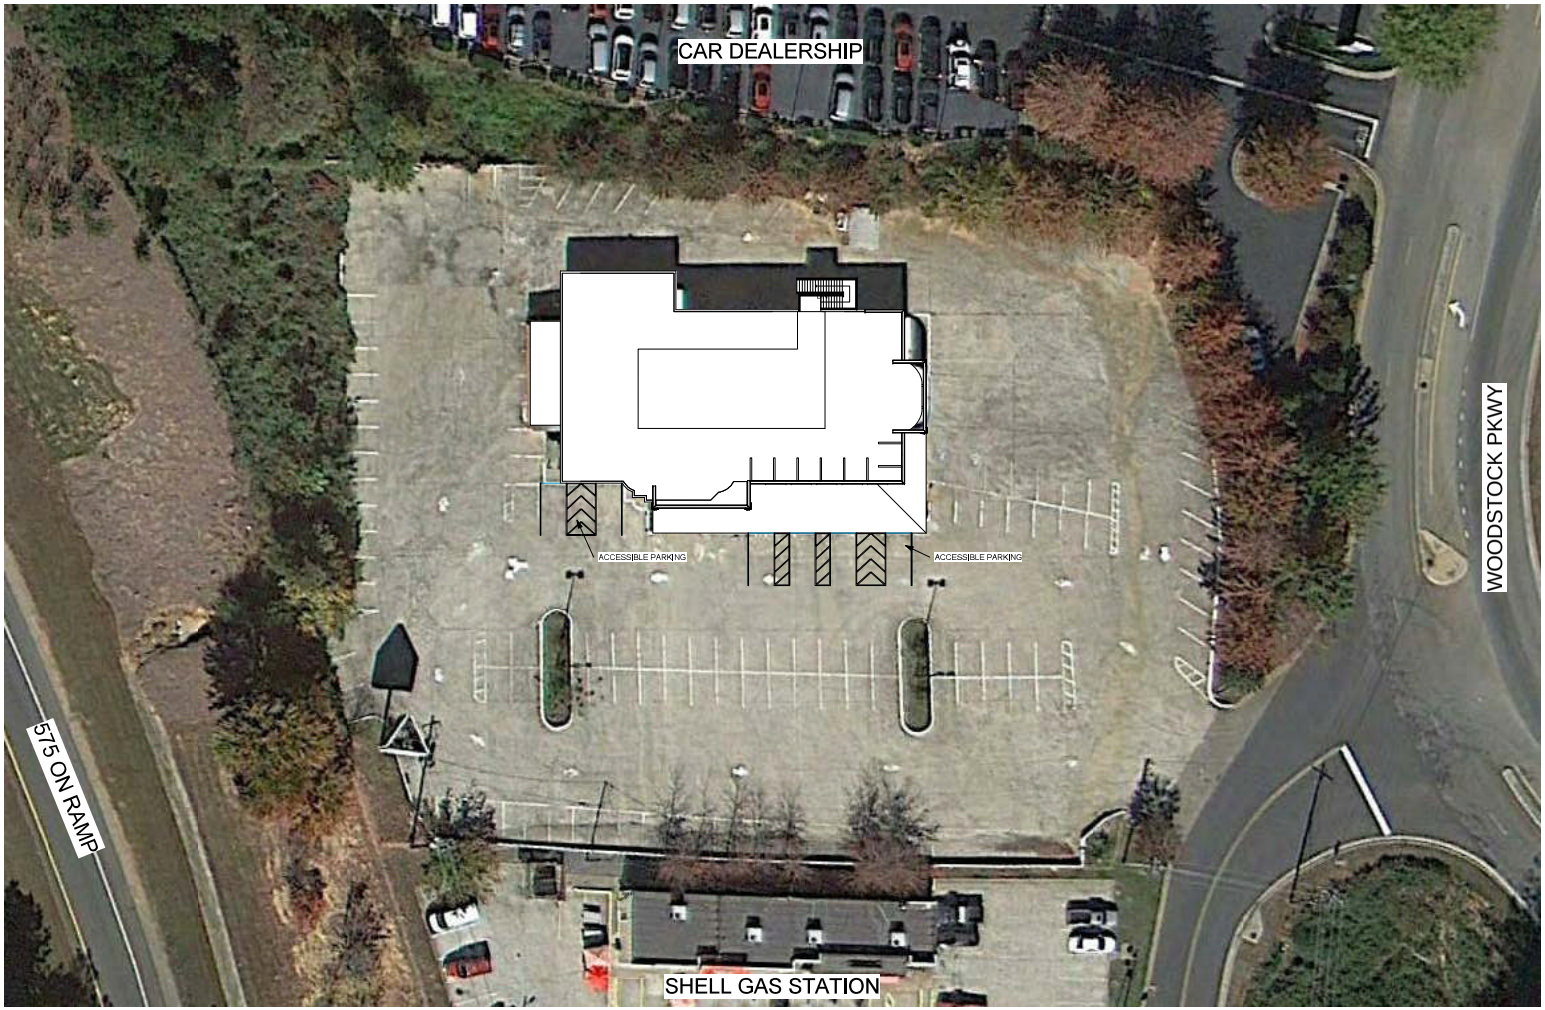

SITE PLAN
3/64" = 1'-0"

NORTH

IF SHEET IS LESS THAN 22X34 IT IS REDUCED IN SIZE - SCALE ACCORDINGLY

STATE OF GEORGIA
BASCOM W. MURRAH
CERTIFICATE NO. 1680
REGISTERED ARCHITECT

REVISIONS	

CHIP MURRAH
ARCHITECT
404 273 2555

LEGENDS RESTAURANT
185 WOODSTOCK PKWY. WOODSTOCK, GA 30188
SITE PLAN

This plan is the property of Chip Murrah and may not be used or reproduced without his permission.

Chip Murrah assumes no liability for any house constructed from this plan. It is the responsibility of the purchaser of this plan to conduct the following before commencing construction.

1. Builder or contractor must verify all dimensions and specifications before commencing actual construction.

2. Builder or contractor must verify compliance with all local, state and federal building codes and regulations where the house is to be constructed.

3. Plans indicate locations only. Builder or contractor should incorporate any engineering aspects in order to construct the house.

Caution must be exercised in making any changes to this plan. Only a qualified designer, architect, contractor or structural engineer should make changes to this plan. Minor changes could lead to major problems.

DATE	JOB #
04-01-2013	
DRAWN	SHEET
C.M.	A001

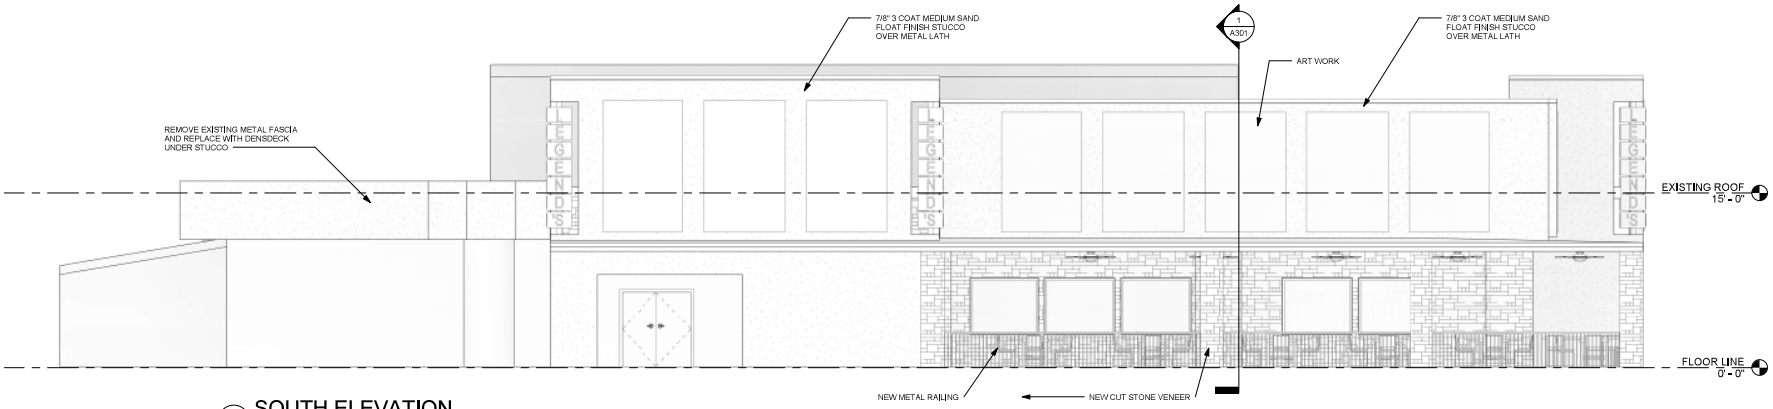

1 SOUTH ELEVATION
3/16" = 1'-0"

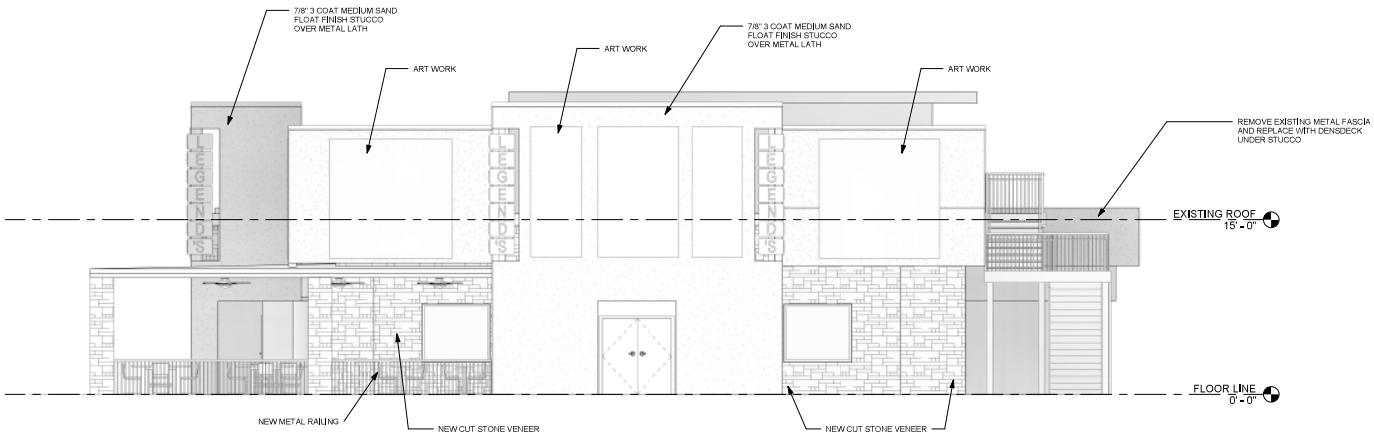

2 EAST ELEVATION
3/16" = 1'-0"

GRAPHIC SCALE:

0' 4' 8' 12'
SCALE FEET
3/16" = 1'-0"

STATE OF GEORGIA
BASCOM W. MURRAH
CERTIFICATE NO. 1680
REGISTERED ARCHITECT

IF SHEET IS LESS THAN 22X34 IT IS REDUCED IN SIZE - SCALE ACCORDINGLY

REVISIONS	

CHIP MURRAH
ARCHITECT
404 273 2555

LEGENDS RESTAURANT
185 WOODSTOCK PKWY. WOODSTOCK, GA 30188
ELEVATIONS

This plan is the property of Chip Murrah and may not be used or reproduced without his permission.

Chip Murrah assumes no liability for any home constructed from this plan. It is the responsibility of the purchaser of this plan to conduct the following before commencing construction.

1. Builder or contractor must verify all dimensions and specifications before commencing actual construction.

2. Builder or contractor must verify compliance with all local, state and federal building codes and regulations where the house is to be constructed.

3. Plans indicate locations only. Builder or contractor should incorporate any engineering aspects in order to construct the house.

Caution must be exercised in making any changes to this plan. Only a qualified designer, architect, contractor or structural engineer should make changes to this plan. Minor changes could lead to major problems.

DATE	JOB #
04-01-2013	
DRAWN	SHEET
C.M.	A201

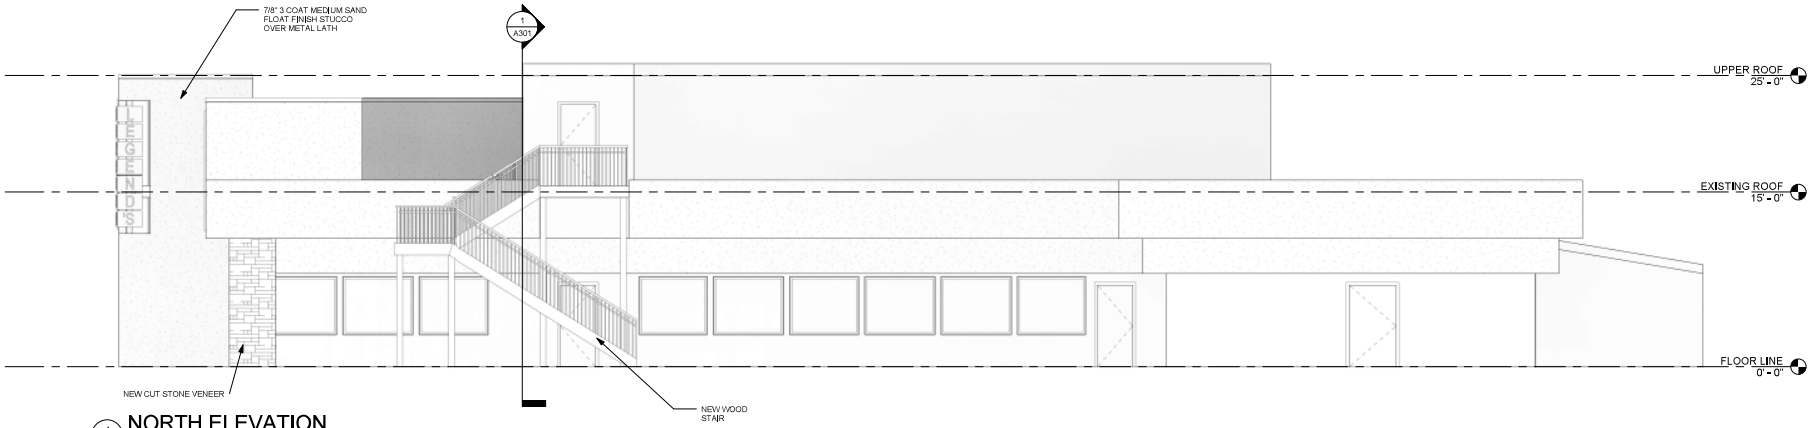

1 NORTH ELEVATION
3/16" = 1'-0"

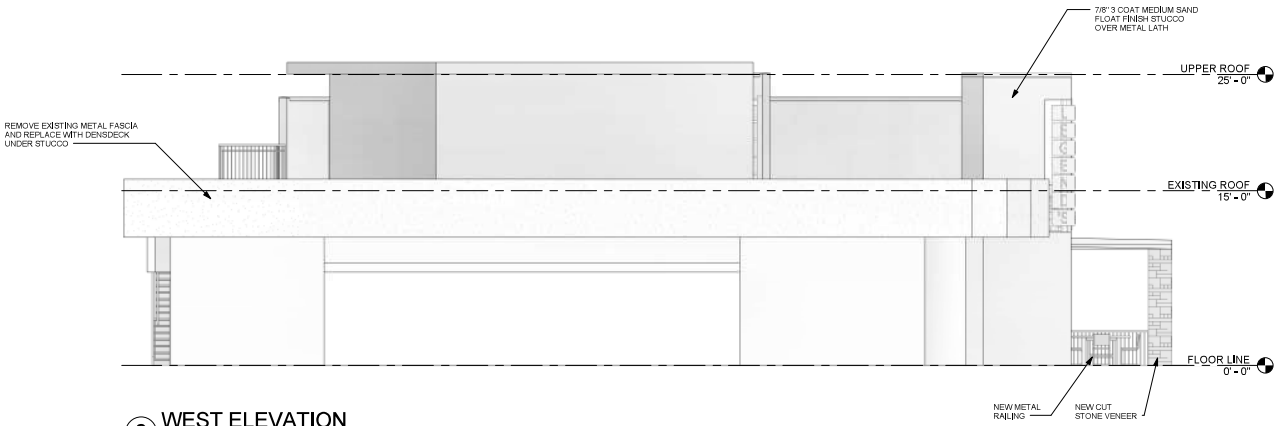

2 WEST ELEVATION
3/16" = 1'-0"

GRAPHIC SCALE:

0' 4' 8' 12'
SCALE FEET
3/16" = 1'-0"

STATE OF GEORGIA
BASCOM W. MURRAH
CERTIFICATE NO. 1680
REGISTERED ARCHITECT

IF SHEET IS LESS THAN 22X34 IT IS REDUCED IN SIZE - SCALE ACCORDINGLY

REVISIONS	

CHIP MURRAH
ARCHITECT
404 273 2555

LEGENDS RESTAURANT

185 WOODSTOCK PKWY. WOODSTOCK, GA 30188

ELEVATIONS

This plan is the property of Chip Murrah and may not be used or reproduced without his permission.

Chip Murrah assumes no liability for any home constructed from this plan. It is the responsibility of the purchaser of this plan to conduct the following before commencing construction.

1. Builder or contractor must verify all dimensions and specifications before commencing actual construction.

2. Builder or contractor must verify compliance with all local, state and federal building codes and regulations where the house is to be constructed.

3. Plans indicate locations only. Builder or contractor should incorporate any engineering aspects in order to construct the house.

Caution must be exercised in making any changes to this plan. Only a qualified designer, architect, contractor or structural engineer should make changes to this plan. Minor changes could lead to major problems.

DATE	JOB #
04-01-2013	
DRAWN	SHEET
C.M.	A202

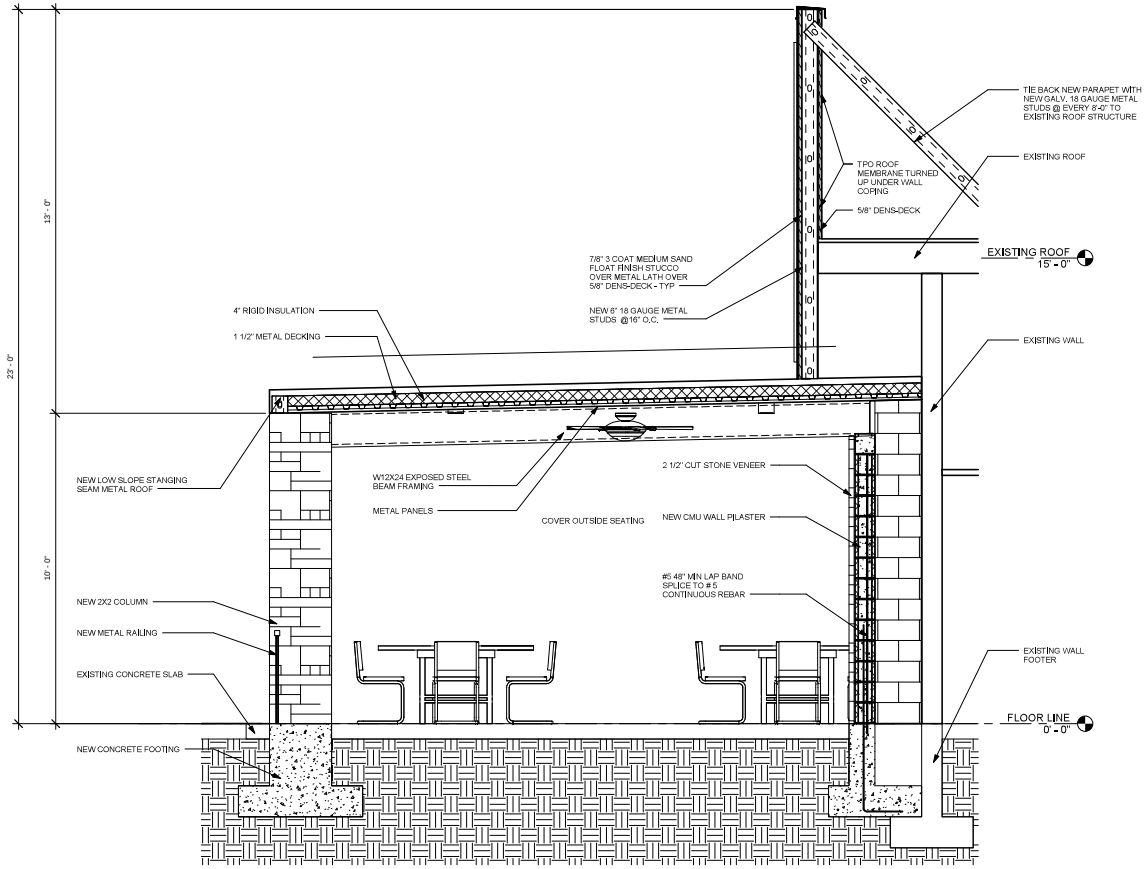

1 SECTION THROUGH NEW ROOF
1/2" = 1'-0"

GRAPHIC SCALE:

0' 1' 2' 4'
SCALE FEET
1/2" = 1'-0"

STATE OF GEORGIA
BASCOM W. MURRAH
CERTIFICATE NO. 1680
REGISTERED ARCHITECT

IF SHEET IS LESS THAN 22X34 IT IS REDUCED IN SIZE - SCALE ACCORDINGLY

REVISIONS	

CHIP MURRAH
ARCHITECT
404 273 2555

LEGENDS RESTAURANT
185 WOODSTOCK PKWY. WOODSTOCK, GA 30188
SECTIONS

This plan is the property of Chip Murrah and may not be used or reproduced without his permission.

Chip Murrah assumes no liability for any home constructed from this plan. It is the responsibility of the purchaser of this plan to conduct the following before commencing construction.

1. Builder or contractor must verify all dimensions and specifications before commencing actual construction.

2. Builder or contractor must verify compliance with all local, state and federal building codes and regulations where the house is to be constructed.

3. Plans indicate locations only. Builder or contractor should incorporate any engineering aspects in order to construct the house.

Caution must be exercised in making any changes to this plan. Only a qualified designer, architect, contractor or structural engineer should make changes to this plan. Minor changes could lead to major problems.

DATE	JOB #
04-01-2013	
DRAWN	SHEET
C.M.	A301