ZONIN CG
TIN 15N11 019 A

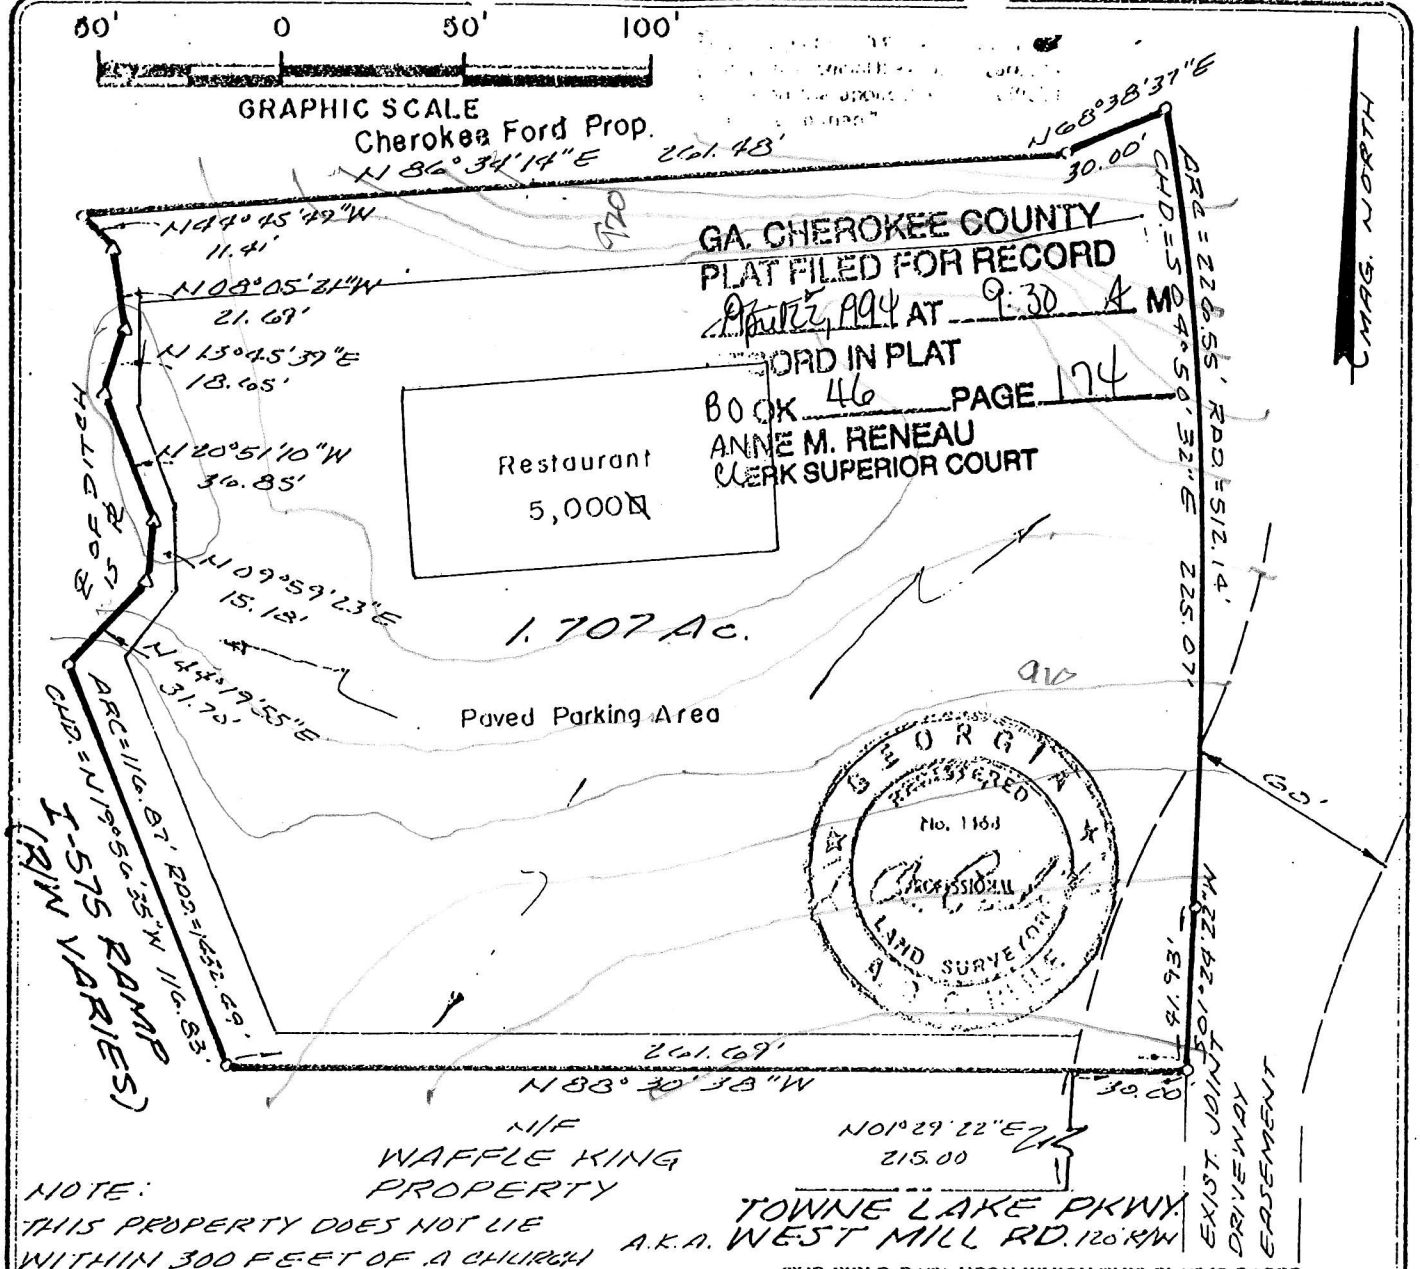

NOTE:
THIS PROPERTY DOES NOT LIE WITHIN 300 FEET OF A CHURCH BUILDING OR ALCOHOL TREATMENT CENTER OR WITHIN 600 FEET OF A SCHOOL BUILDING AS MEASURED PER STATE AND LOCAL REQUIREMENTS

THE FIELD DATA UPON WHICH THIS PLAT IS BASED HAS A CLOSURE PRECISION OF ONE FOOT IN 20,000 FEET, AND AN ANGULAR ERROR OF .03' SECONDS PER ANGLE POINT, AND WAS ADJUSTED USING CRANDALL RULE. THIS PLAT HAS BEEN CALCULATED FOR CLOSURE AND IS ACCURATE WITHIN ONE FOOT IN 20,000 FEET.

EQUIPMENT USED:
LIETZ SDM 3P TRANSIT

SURVEY FOR: ALCOHOLIC BEVERAGE APPLICATION
J. W. STEPHENS

REF: P.B. N/A PG. N/A

THIS PROPERTY IS NOT LOCATED IN AN AREA HAVING ANY SPECIAL FLOOD HAZARD CONDITIONS.

LOT:
LOCATED IN LAND LOT 1019-CITY OF WOODSTOCK
15TH DISTRICT, 2ND SECTION
CHEROKEE COUNTY, GEORGIA
DATE: 1/11/94 SCALE: 1"=50'

A. O. CARLILE-LAND SURVEYOR
MARIETTA, GEORGIA
PH. (404) 422-3655