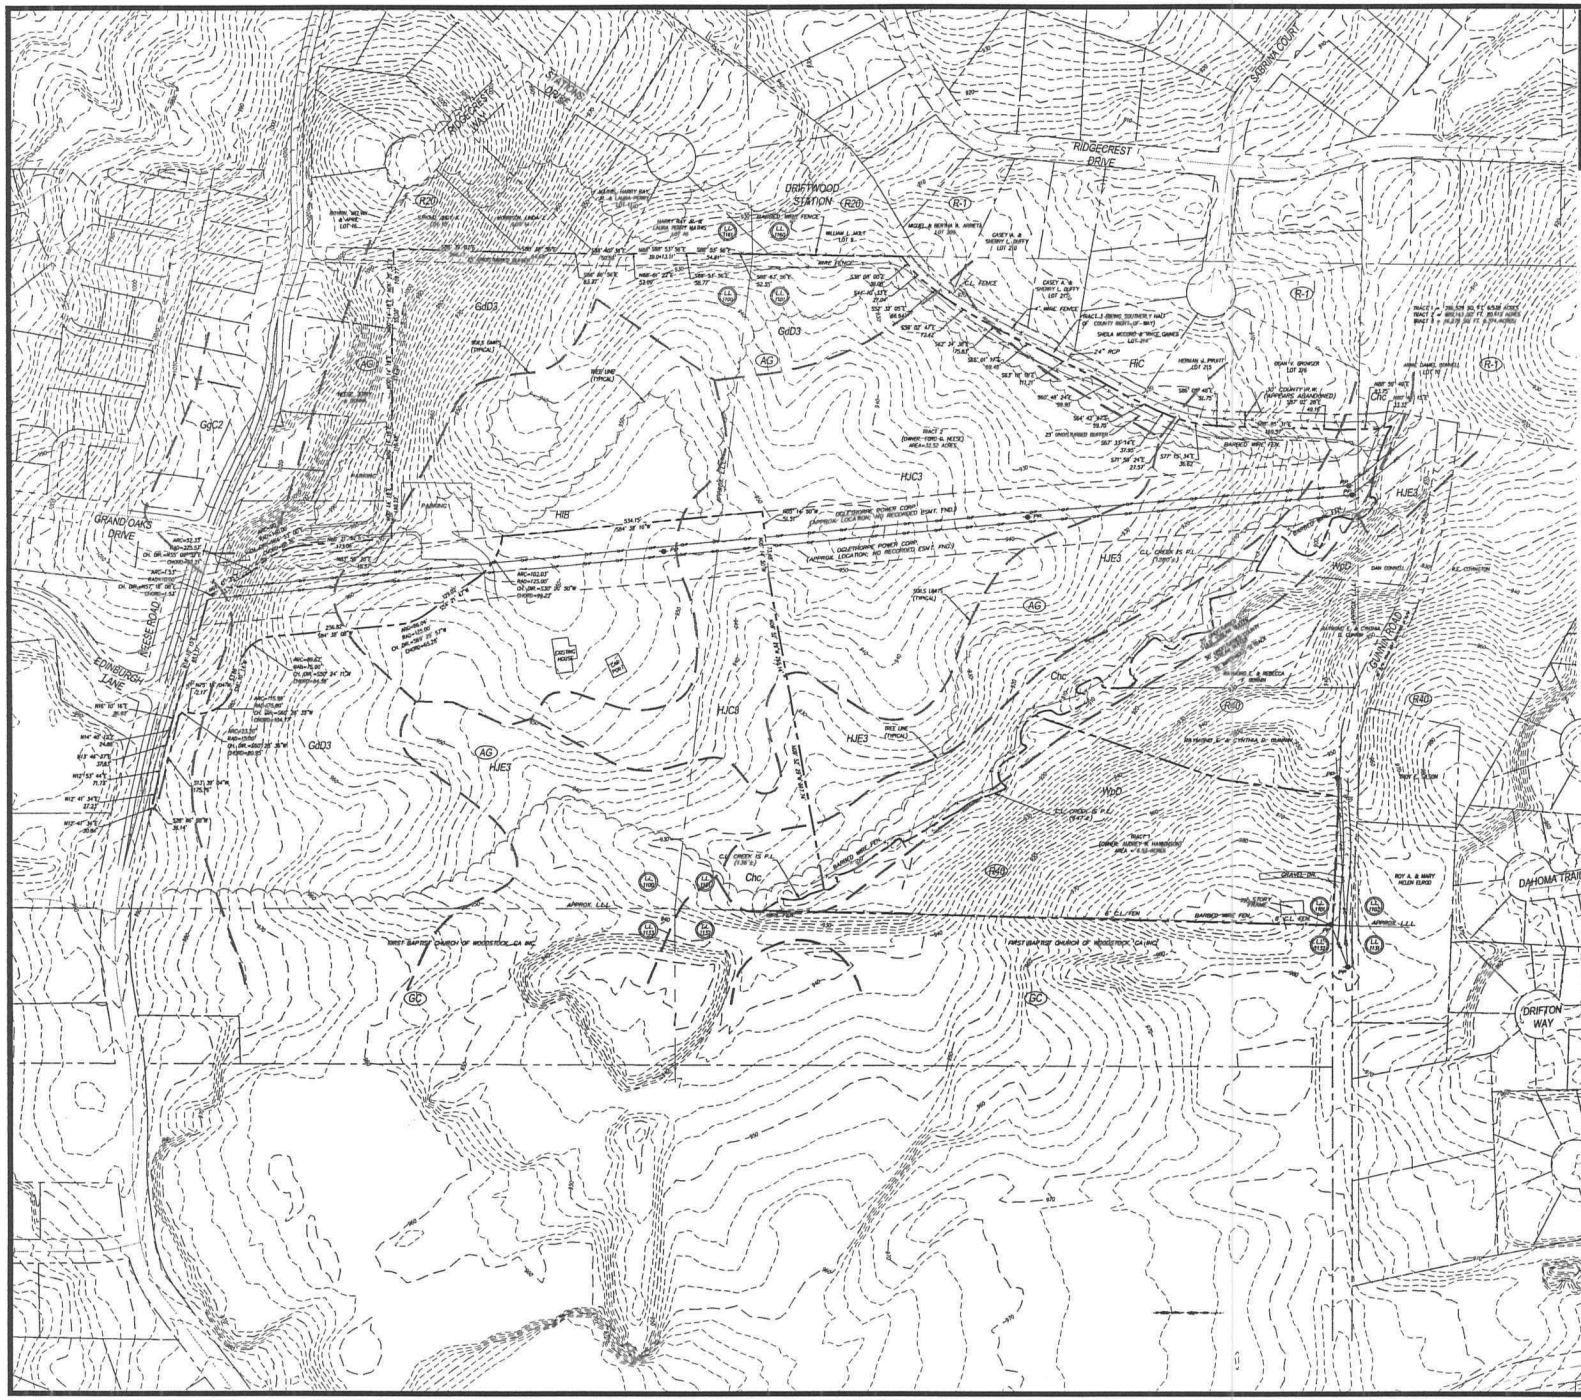

VICINITY MAP
nts

NOTES:

1. THERE ARE NO KNOWN GROUNDWATER RECHARGE AREAS.
2. THERE ARE NO KNOWN SIGNIFICANT WILDLIFE HABITATS.
3. THERE ARE NO KNOWN HISTORIC, ARCHEOLOGICAL OR CULTURAL FEATURES.

SOILS LEGEND

Chc	CHESACLA-CARTECAY COMPLEX
GdD3	GWINNETT SANDY CLAY LOAM, 6 TO 15 PERCENT SLOPES, SEVERELY ERODED
HJC3	HAYESVILLE SANDY CLAY LOAM, 2 TO 10 PERCENT SLOPES, SEVERELY ERODED
HJE3	HAYESVILLE SANDY CLAY LOAM, 10 TO 15 PERCENT SLOPES, SEVERELY ERODED
HIB	HAYESVILLE FINE SANDY LOAM, 2 TO 6 PERCENT SLOPES
HIC	HAYESVILLE FINE SANDY LOAM, 6 TO 10 PERCENT SLOPES

24 HOUR CONTACT:
JEFF SMITH
404.328.6280

100 50 0 100 200
(IN FEET)
1 inch = 100 ft.

GEORGIA811
Utilities Protection Center, Inc.
Know what's below.
Call before you dig.

THE UTILITIES SHOWN HEREON ARE FOR THE CONTRACTORS CONVENIENCE ONLY. THERE MAY BE OTHER UTILITIES NOT SHOWN ON THESE PLANS. THE ENGINEER ASSUMES NO RESPONSIBILITY FOR THE LOCATIONS SHOWN AND IT SHALL BE THE CONTRACTOR'S RESPONSIBILITY TO VERIFY ALL UTILITIES WITHIN THE LIMITS OF THE WORK. ALL DAMAGE MADE TO EXISTING UTILITIES BY THE CONTRACTOR SHALL BE THE SOLE RESPONSIBILITY OF THE CONTRACTOR.

RIDGE PLANNING AND ENGINEERING
1290 KENNESTONE CIRCLE - BLDG A
SUITE 200 - MARIETTA, GA 30066
OFFICE 770.938.9000

LAND PLAN

NEESE ROAD TRACT

LAND LOTS 1100 & 1101
15 DISTRICT
WOODSTOCK, GEORGIA

OWNER/DEVELOPER
CALATLANTIC HOMES™
1000 MANSELL EXCHANGE WEST
SUITE 200
ALPHARETTA, GEORGIA 30022
PHONE: 770.670.8997

GSWCC CERTIFICATION NUMBER: 36629
EXPIRATION DATE: 07.30.2015

GEORGIA REGISTERED PROFESSIONAL ENGINEER
JEFF M. SMITH

REVISIONS

SITE RESOURCE MAP

Z101

15071 SITE RESOURCE MAP.DWG 8/06/2015

Copyright © 2014

MAY 06 2016